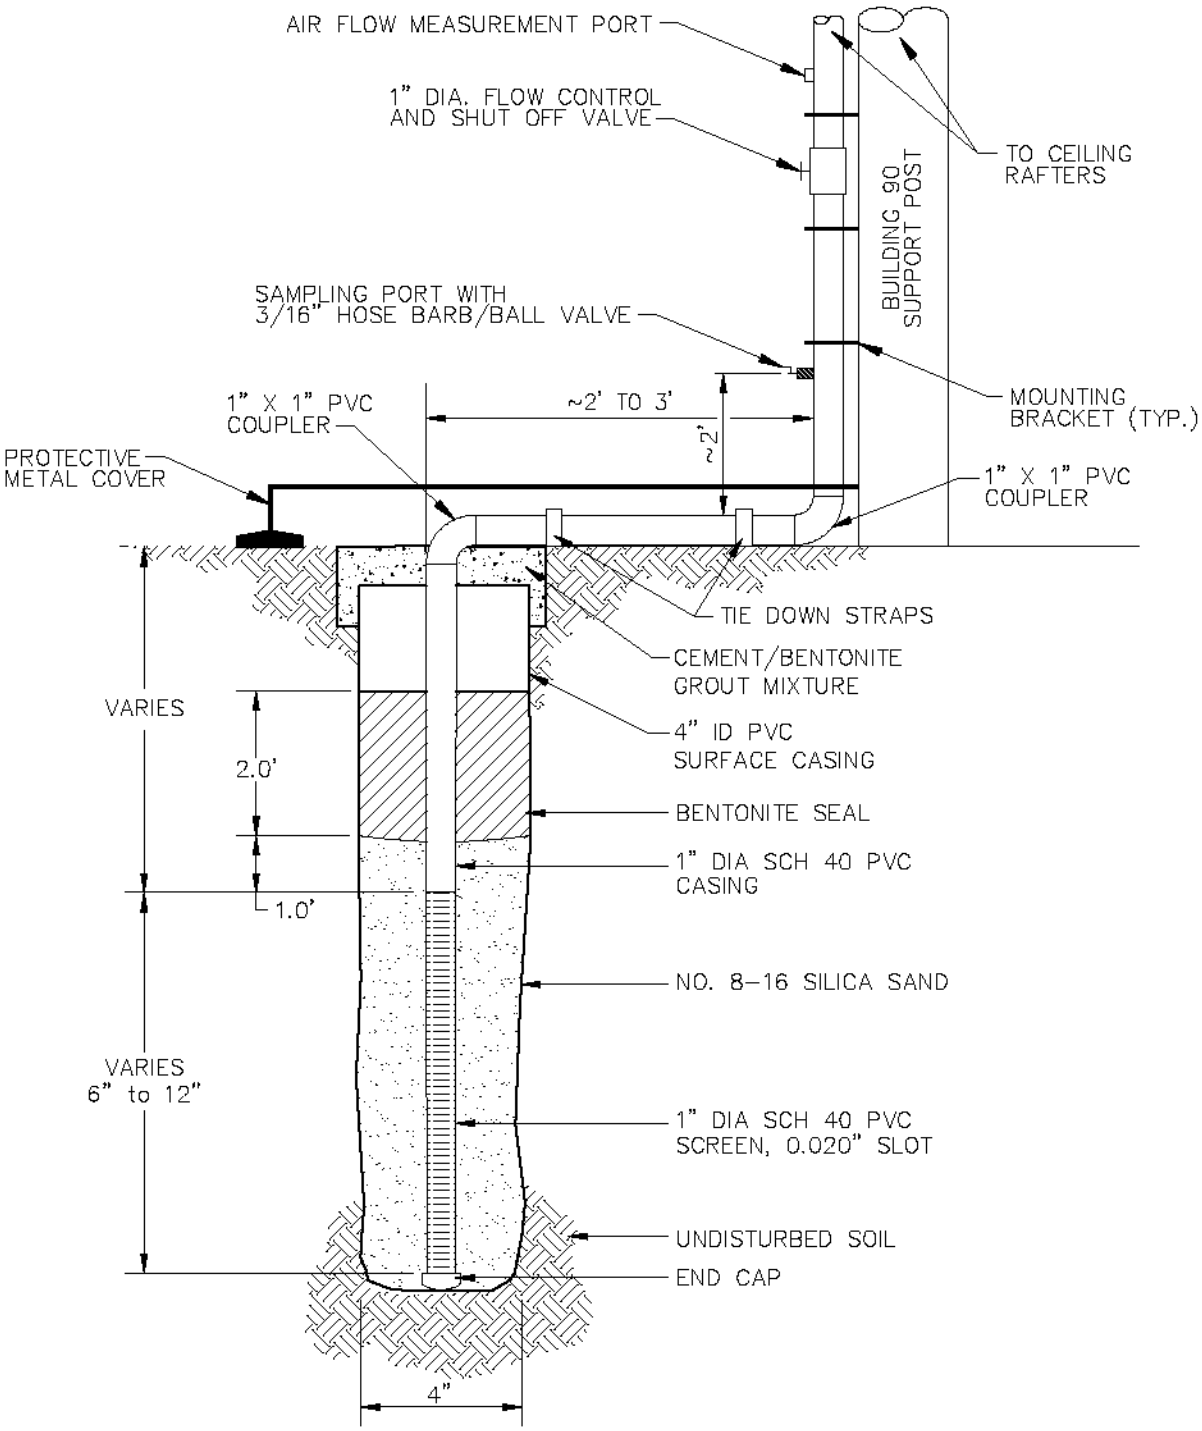

Not to Scale

Figure 3.3

Combination Vapor Extraction Well/Vapor Monitoring Point Construction Details
Building 90 Subslab Ventilation System - April 2002

Camp Stanley Storage Activity

PARSONS

740999 CSSA_WELL-6.DWG