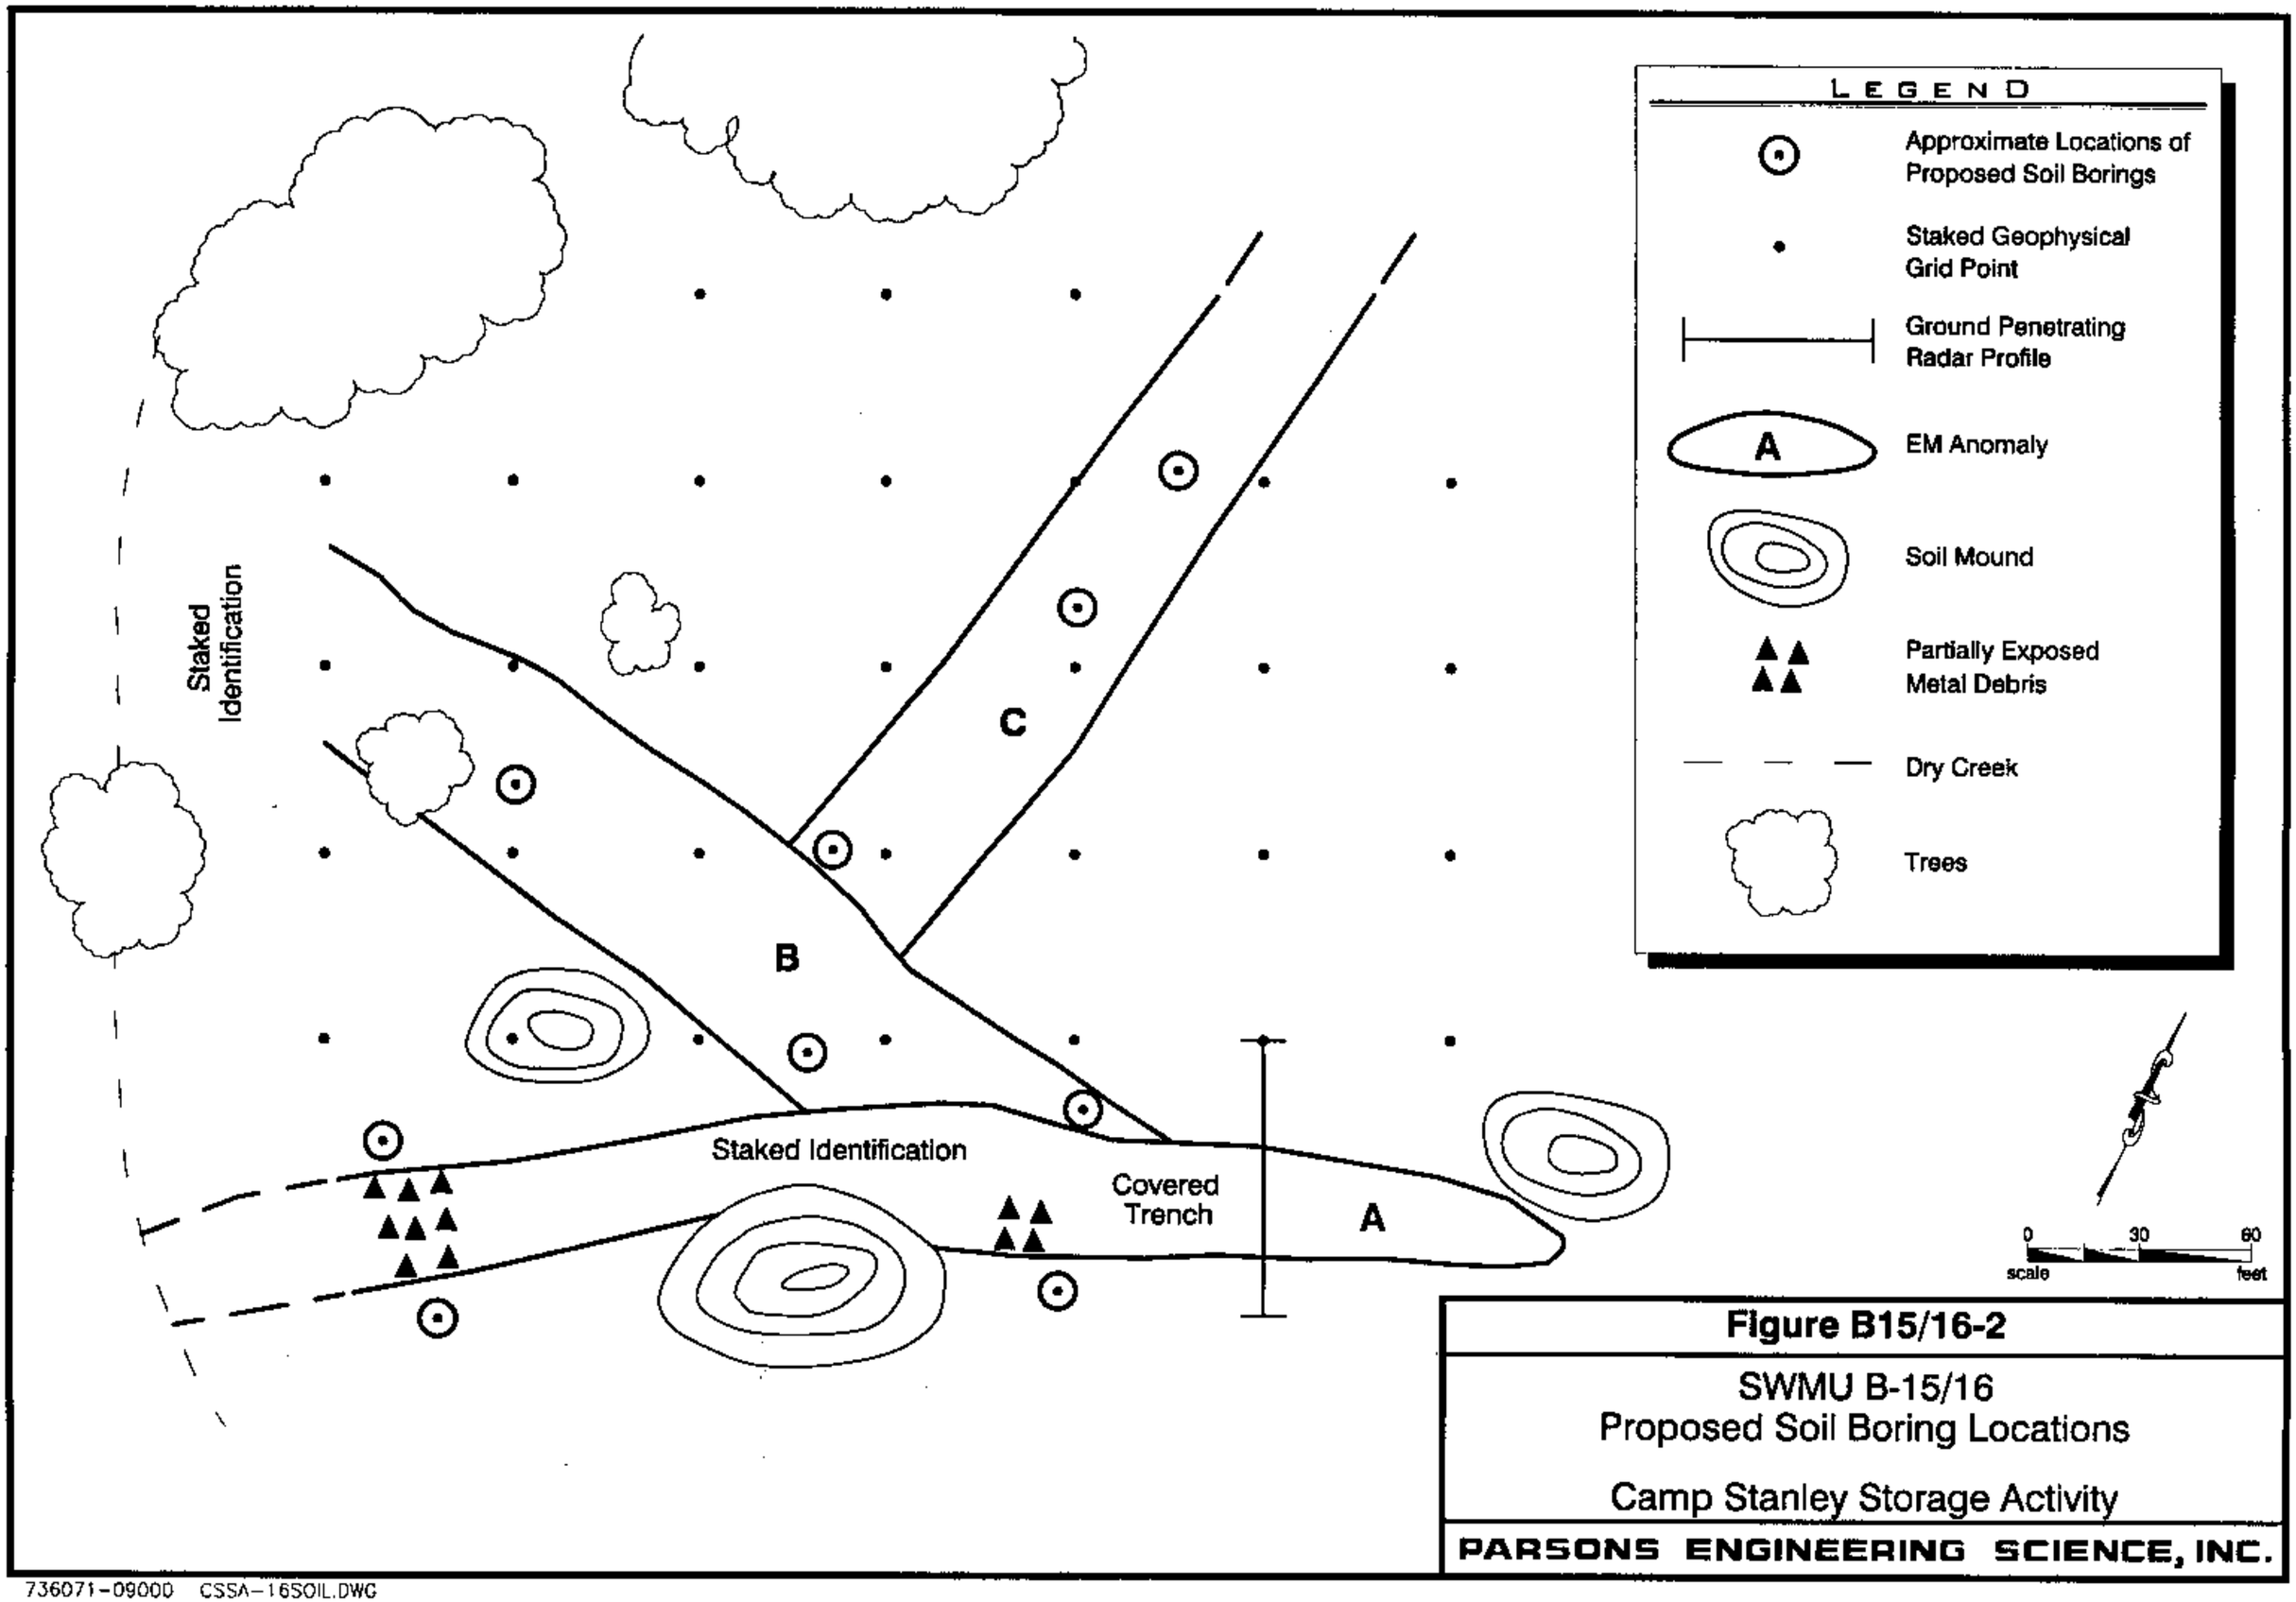

Figure B15/16-2

SWMU B-15/16
Proposed Soil Boring Locations

Camp Stanley Storage Activity

PARSONS ENGINEERING SCIENCE, INC.

736071-09000 CSSA-16SOIL.DWG