PARSONS ENGINEERING SCIENCE, INC.

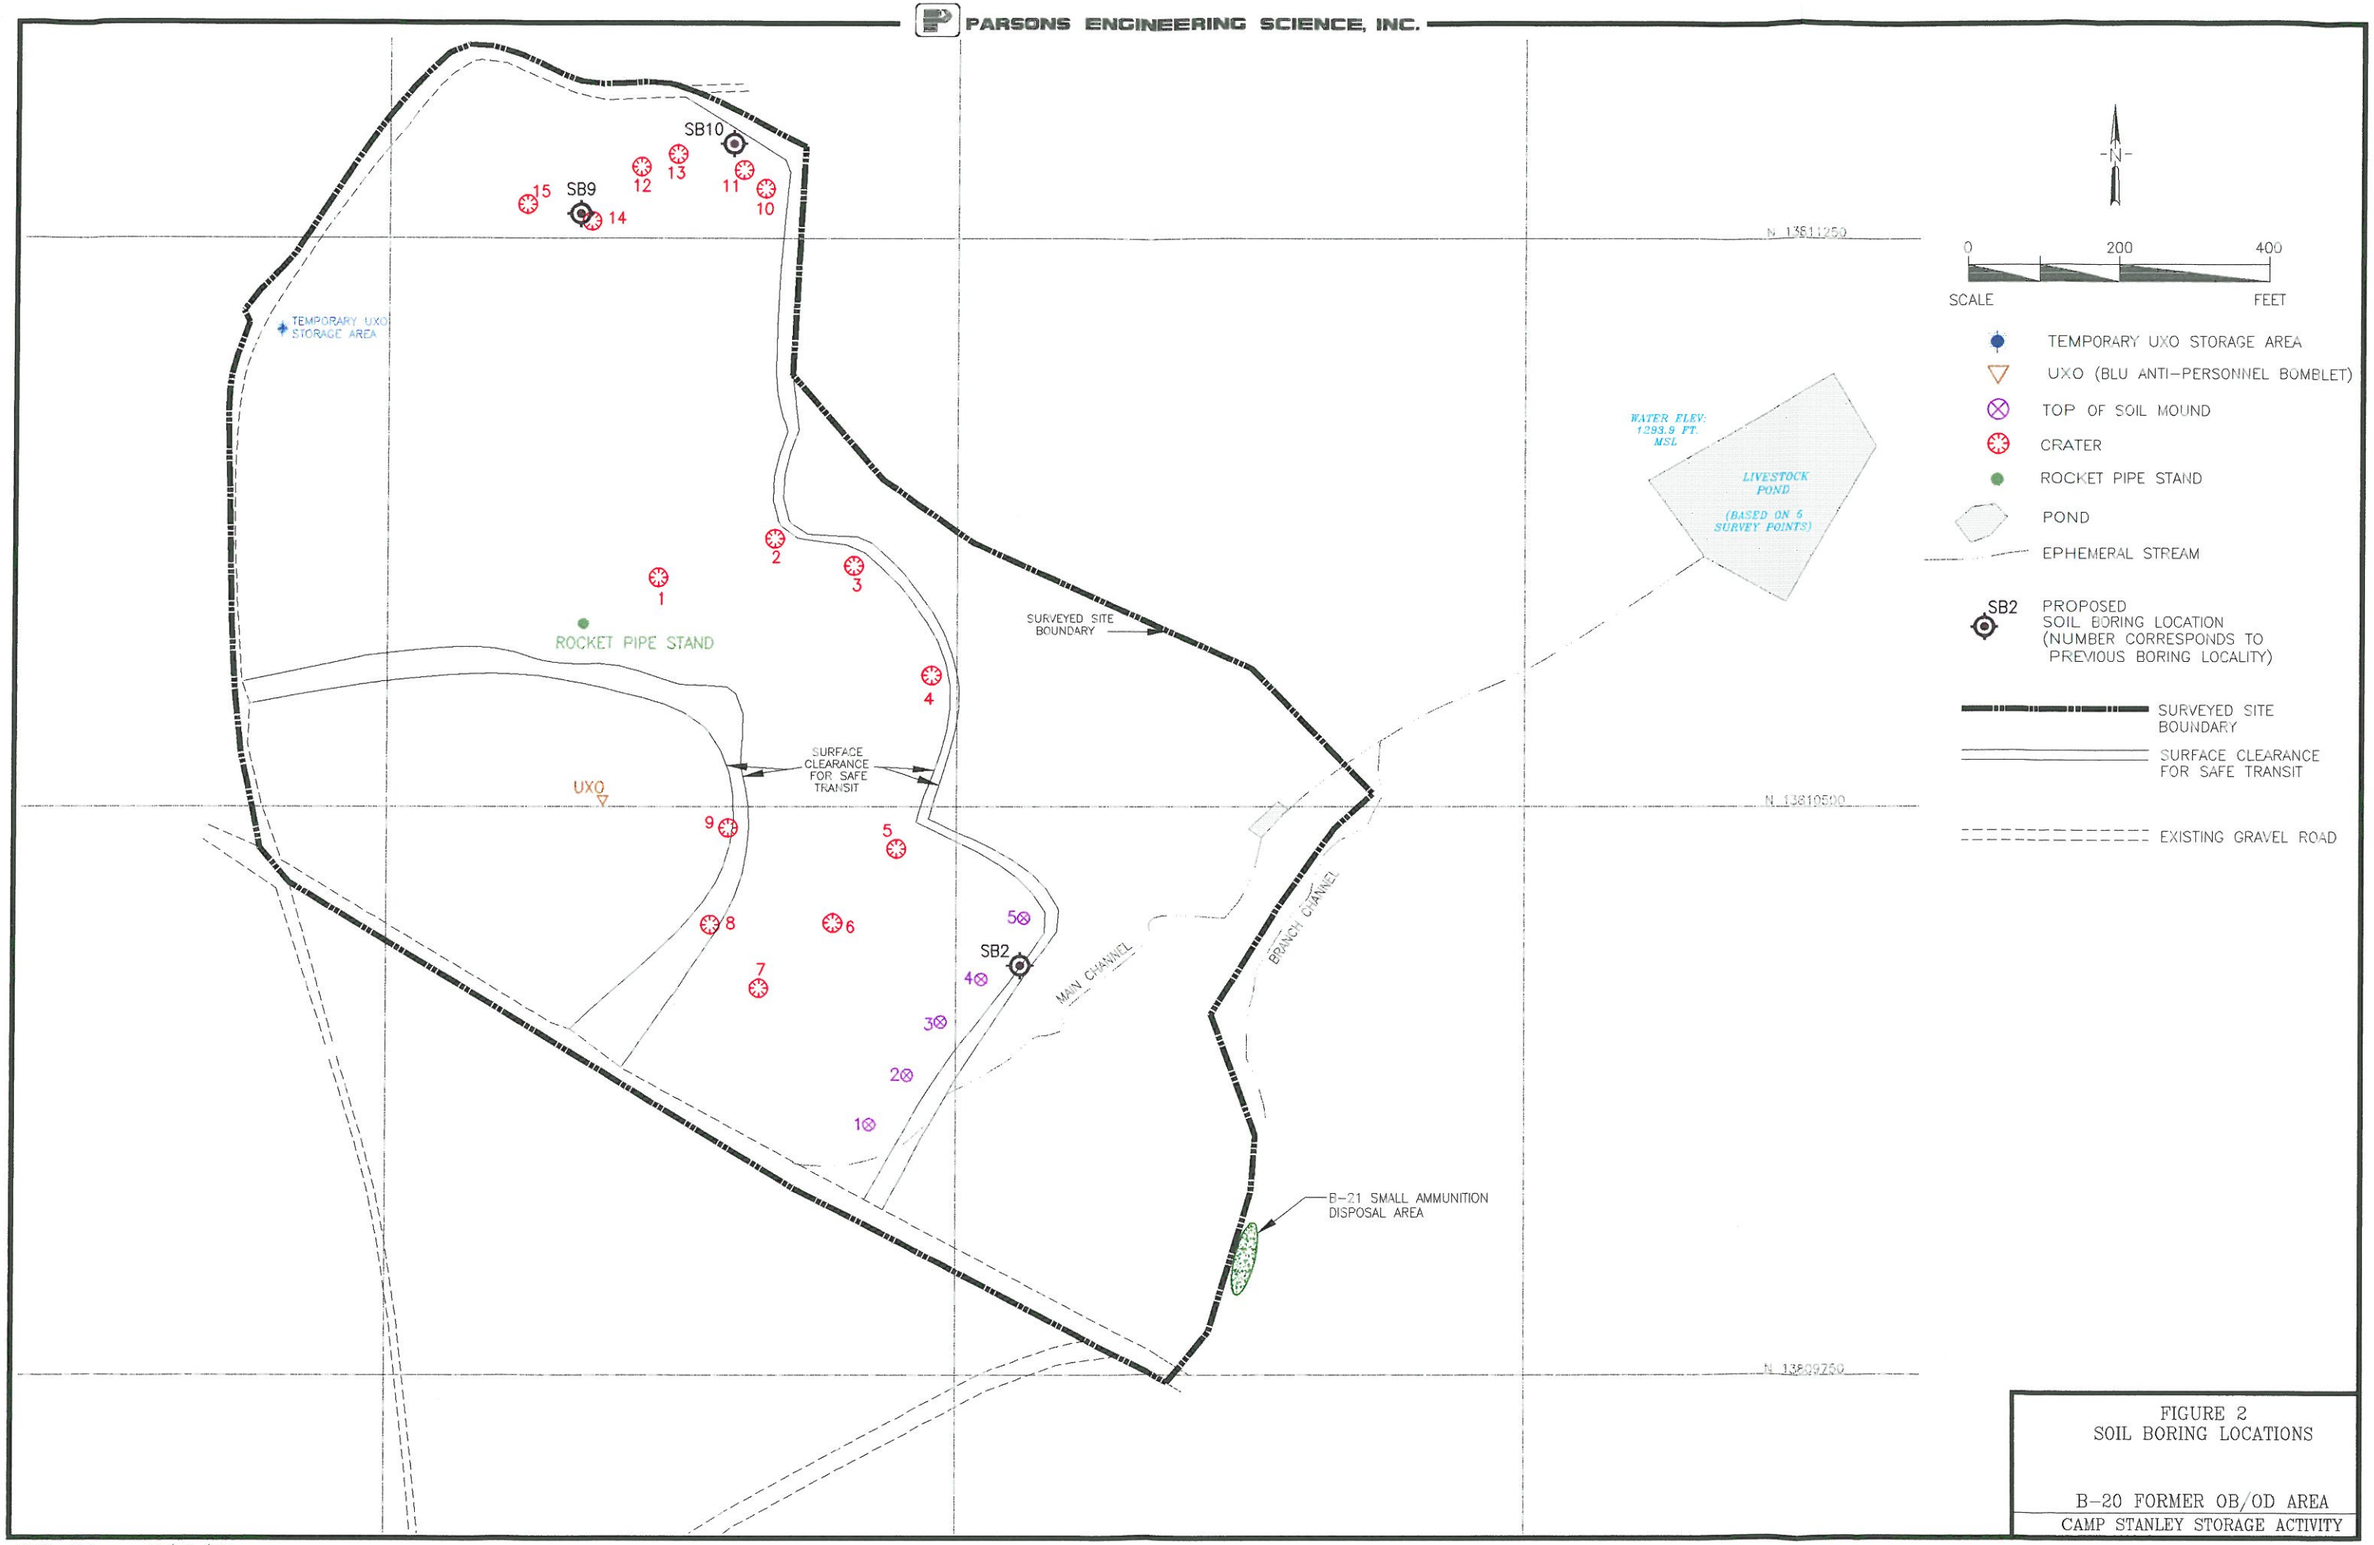

FIGURE 2
SOIL BORING LOCATIONS

B-20 FORMER OB/OD AREA
CAMP STANLEY STORAGE ACTIVITY

B20-SB 8/31/95